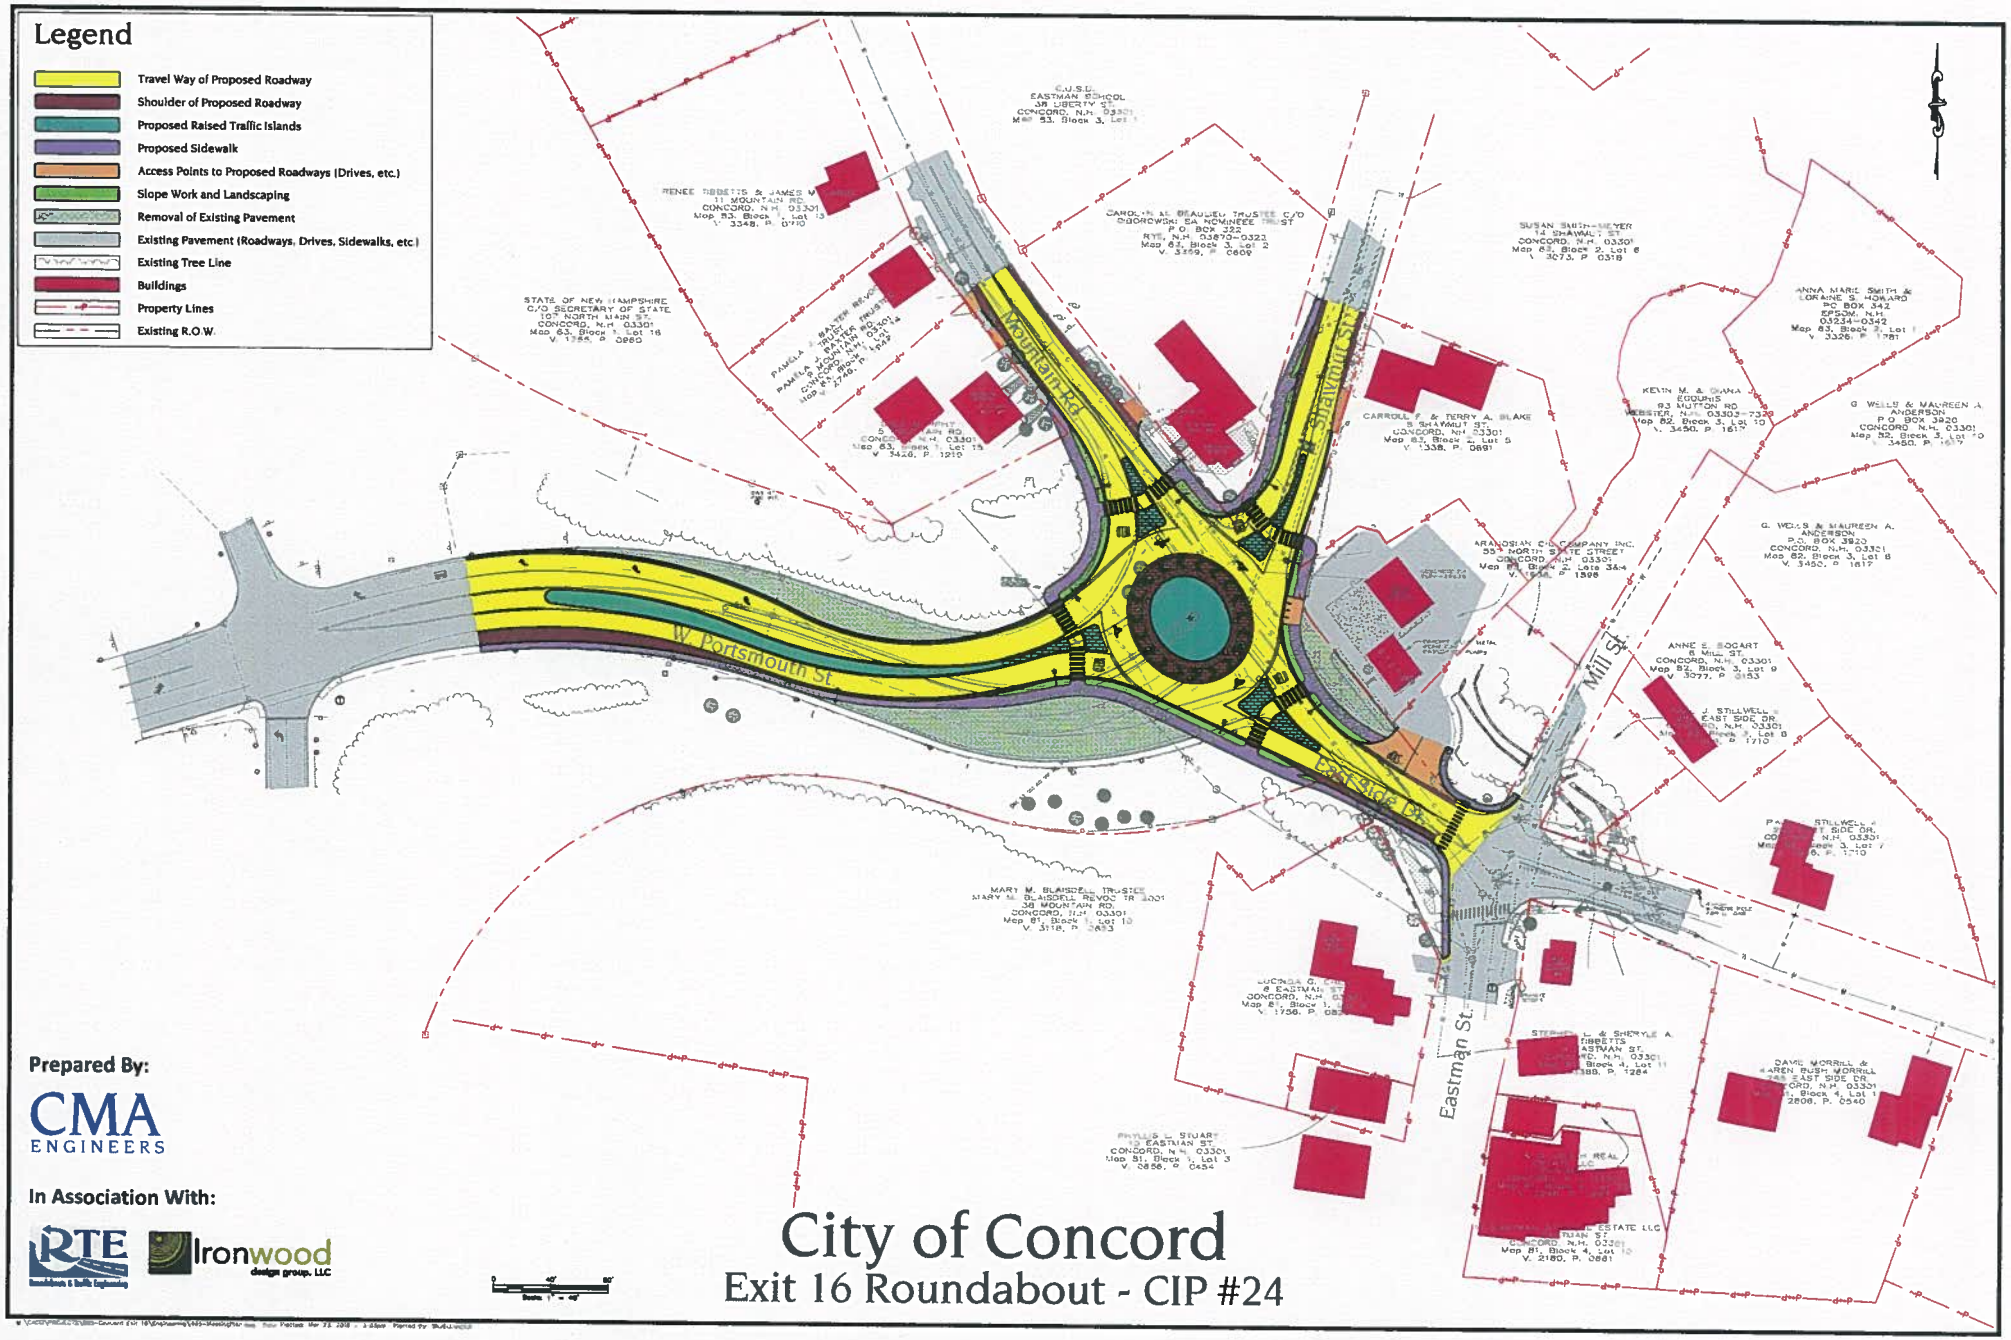
Legend
Travel Way of Proposed Roadway
Shoulder of Proposed Roadway
Proposed Raised Traffic Islands
Proposed Sidewalk
Access Points to Proposed Roadways (Drives, etc.)
Slope Work and Landscaping
Removal of Existing Pavement
Existing Pavement (Roadways, Drives, Sidewalks, etc.)
Existing Tree Line
Buildings
Property Lines
Existing R.O.W.
Mountain Rd
Shawmut St
W. Portsmouth St
East Side Dr
Mill St
Eastman St.
Prepared By:
CMA ENGINEERS
In Association With:
RTE
Ironwood design group, LLC
City of Concord
Exit 16 Roundabout - CIP #24