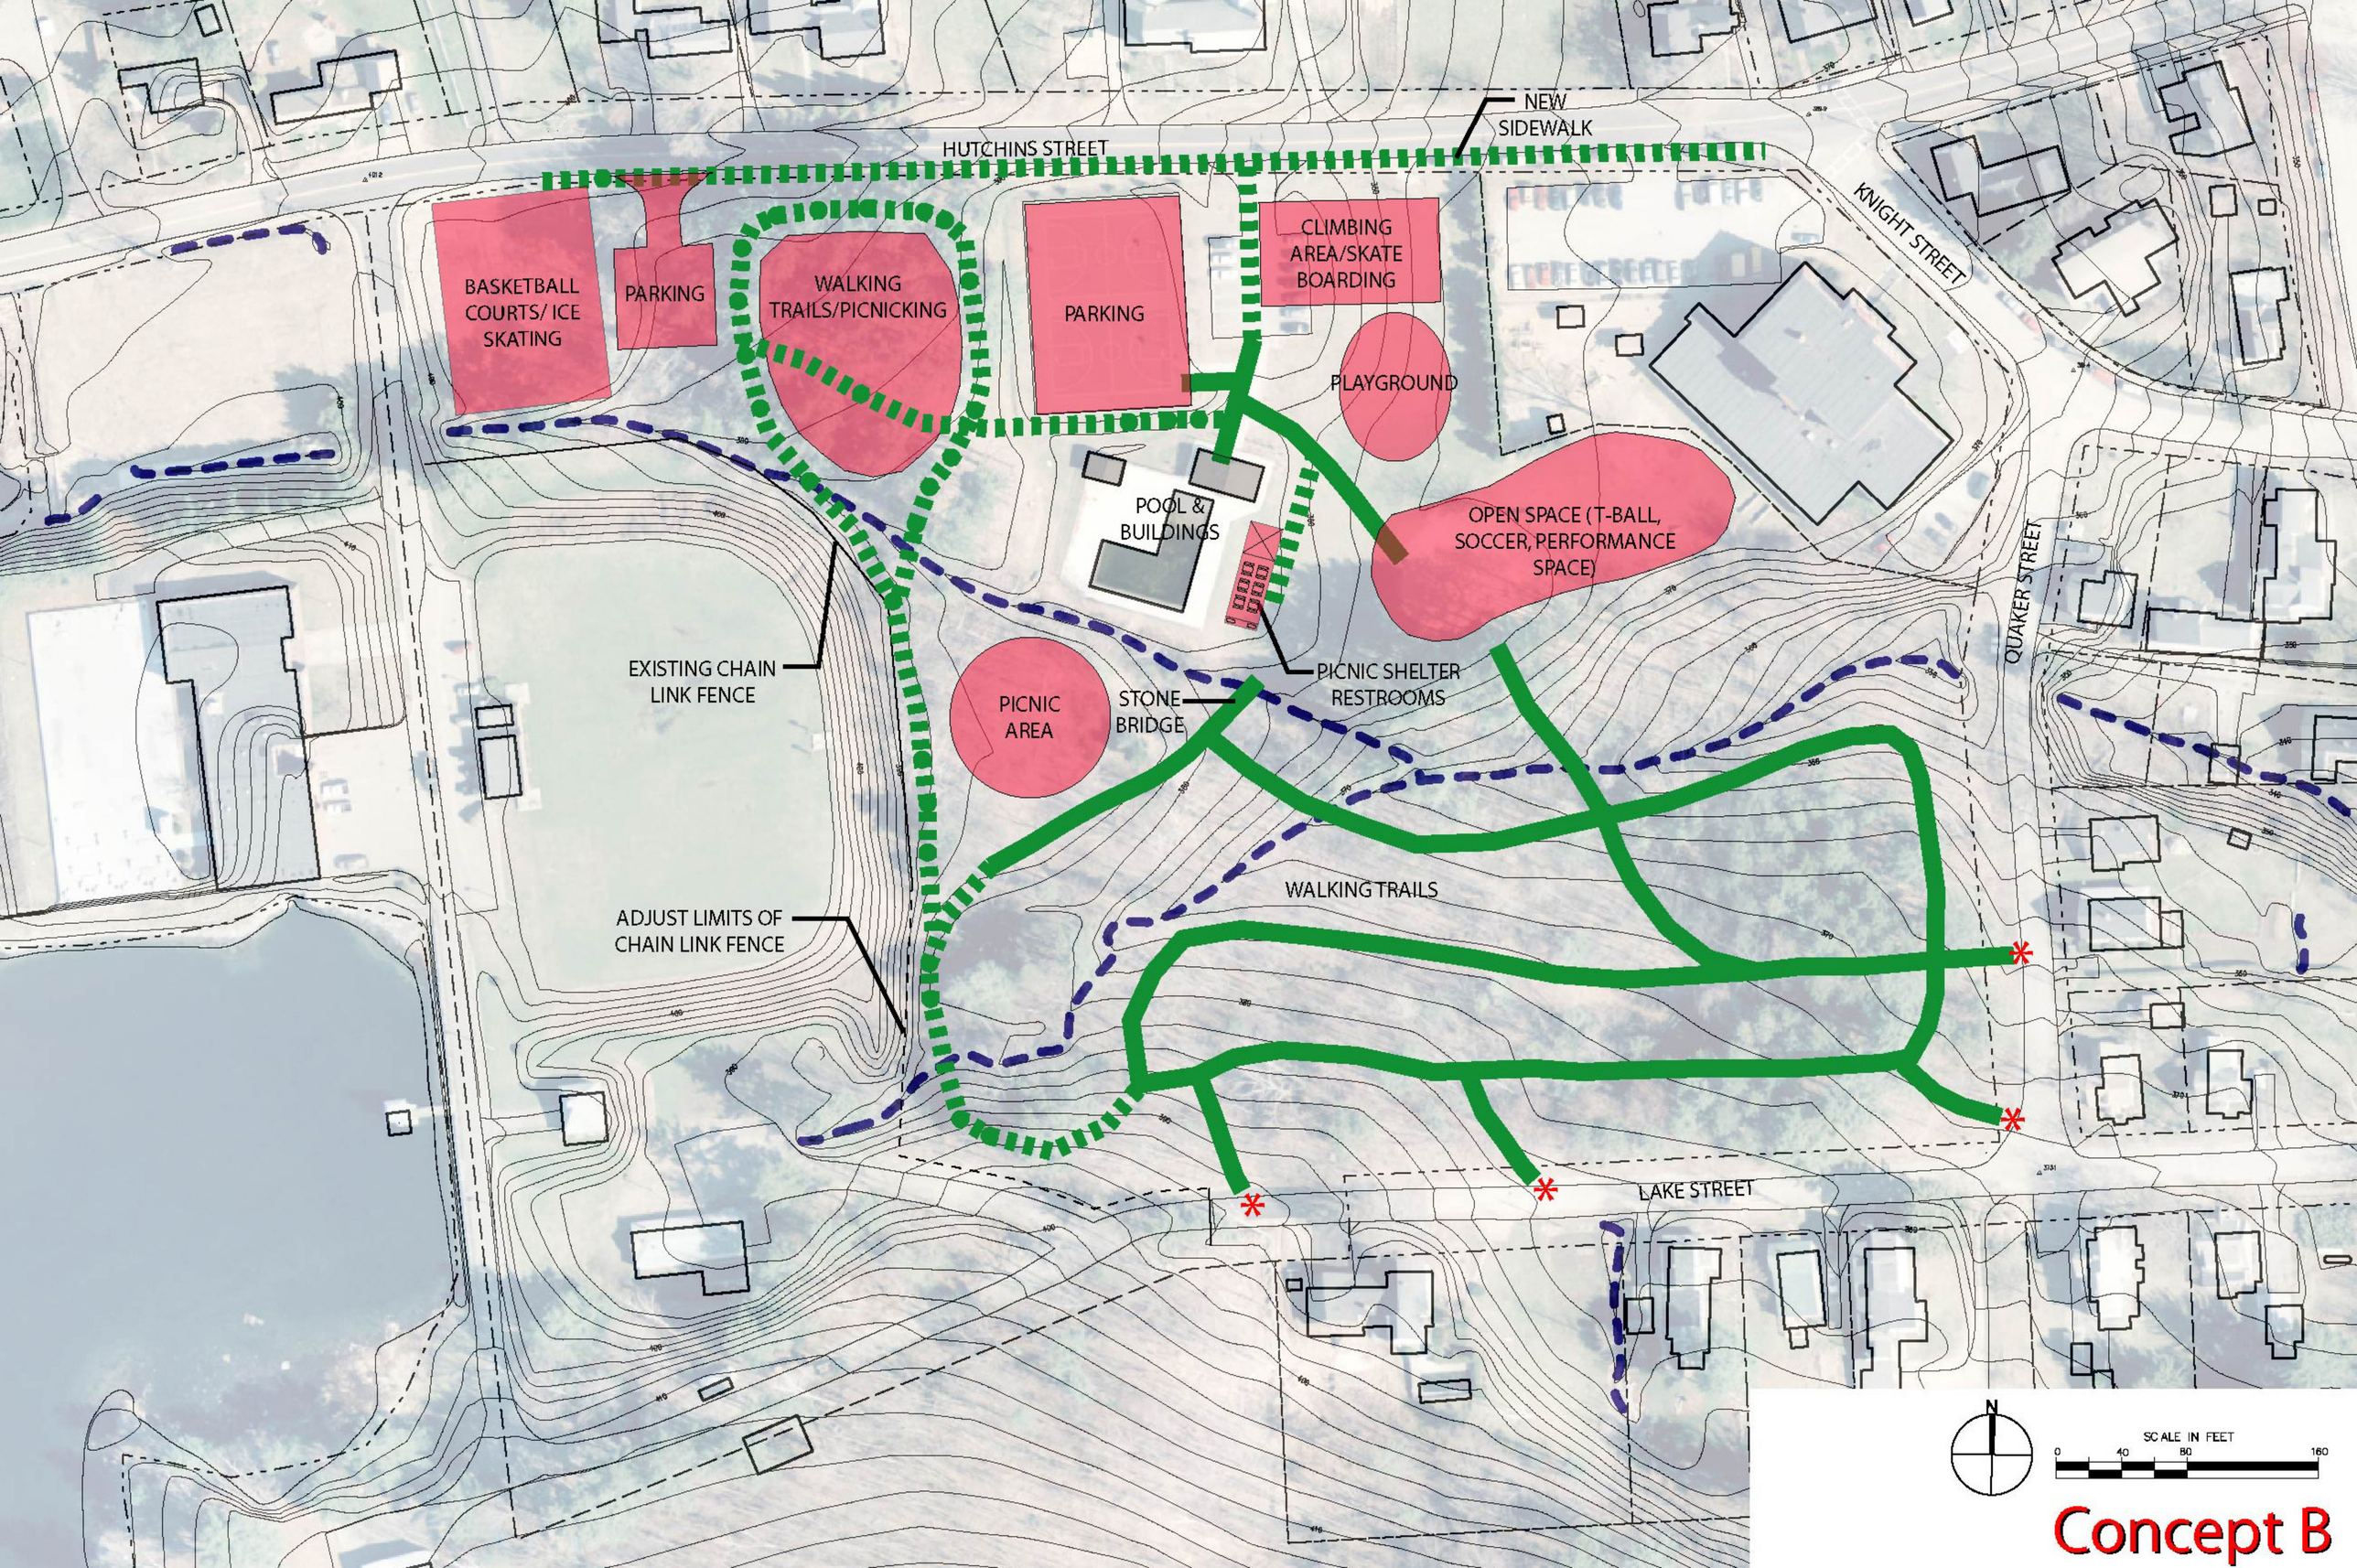
NEW SIDEWALK
HUTCHINS STREET
KNIGHT STREET
BASKETBALL COURTS/ ICE SKATING
PARKING
WALKING TRAILS/PICNICKING
PARKING
CLIMBING AREA/SKATE BOARDING
PLAYGROUND
POOL & BUILDINGS
OPEN SPACE (T-BALL, SOCCER, PERFORMANCE SPACE)
QUAKER STREET
EXISTING CHAIN LINK FENCE
PICNIC AREA
STONE BRIDGE
PICNIC SHELTER RESTROOMS
WALKING TRAILS
ADJUST LIMITS OF CHAIN LINK FENCE
LAKE STREET
N
SCALE IN FEET
0
40
80
160
Concept B