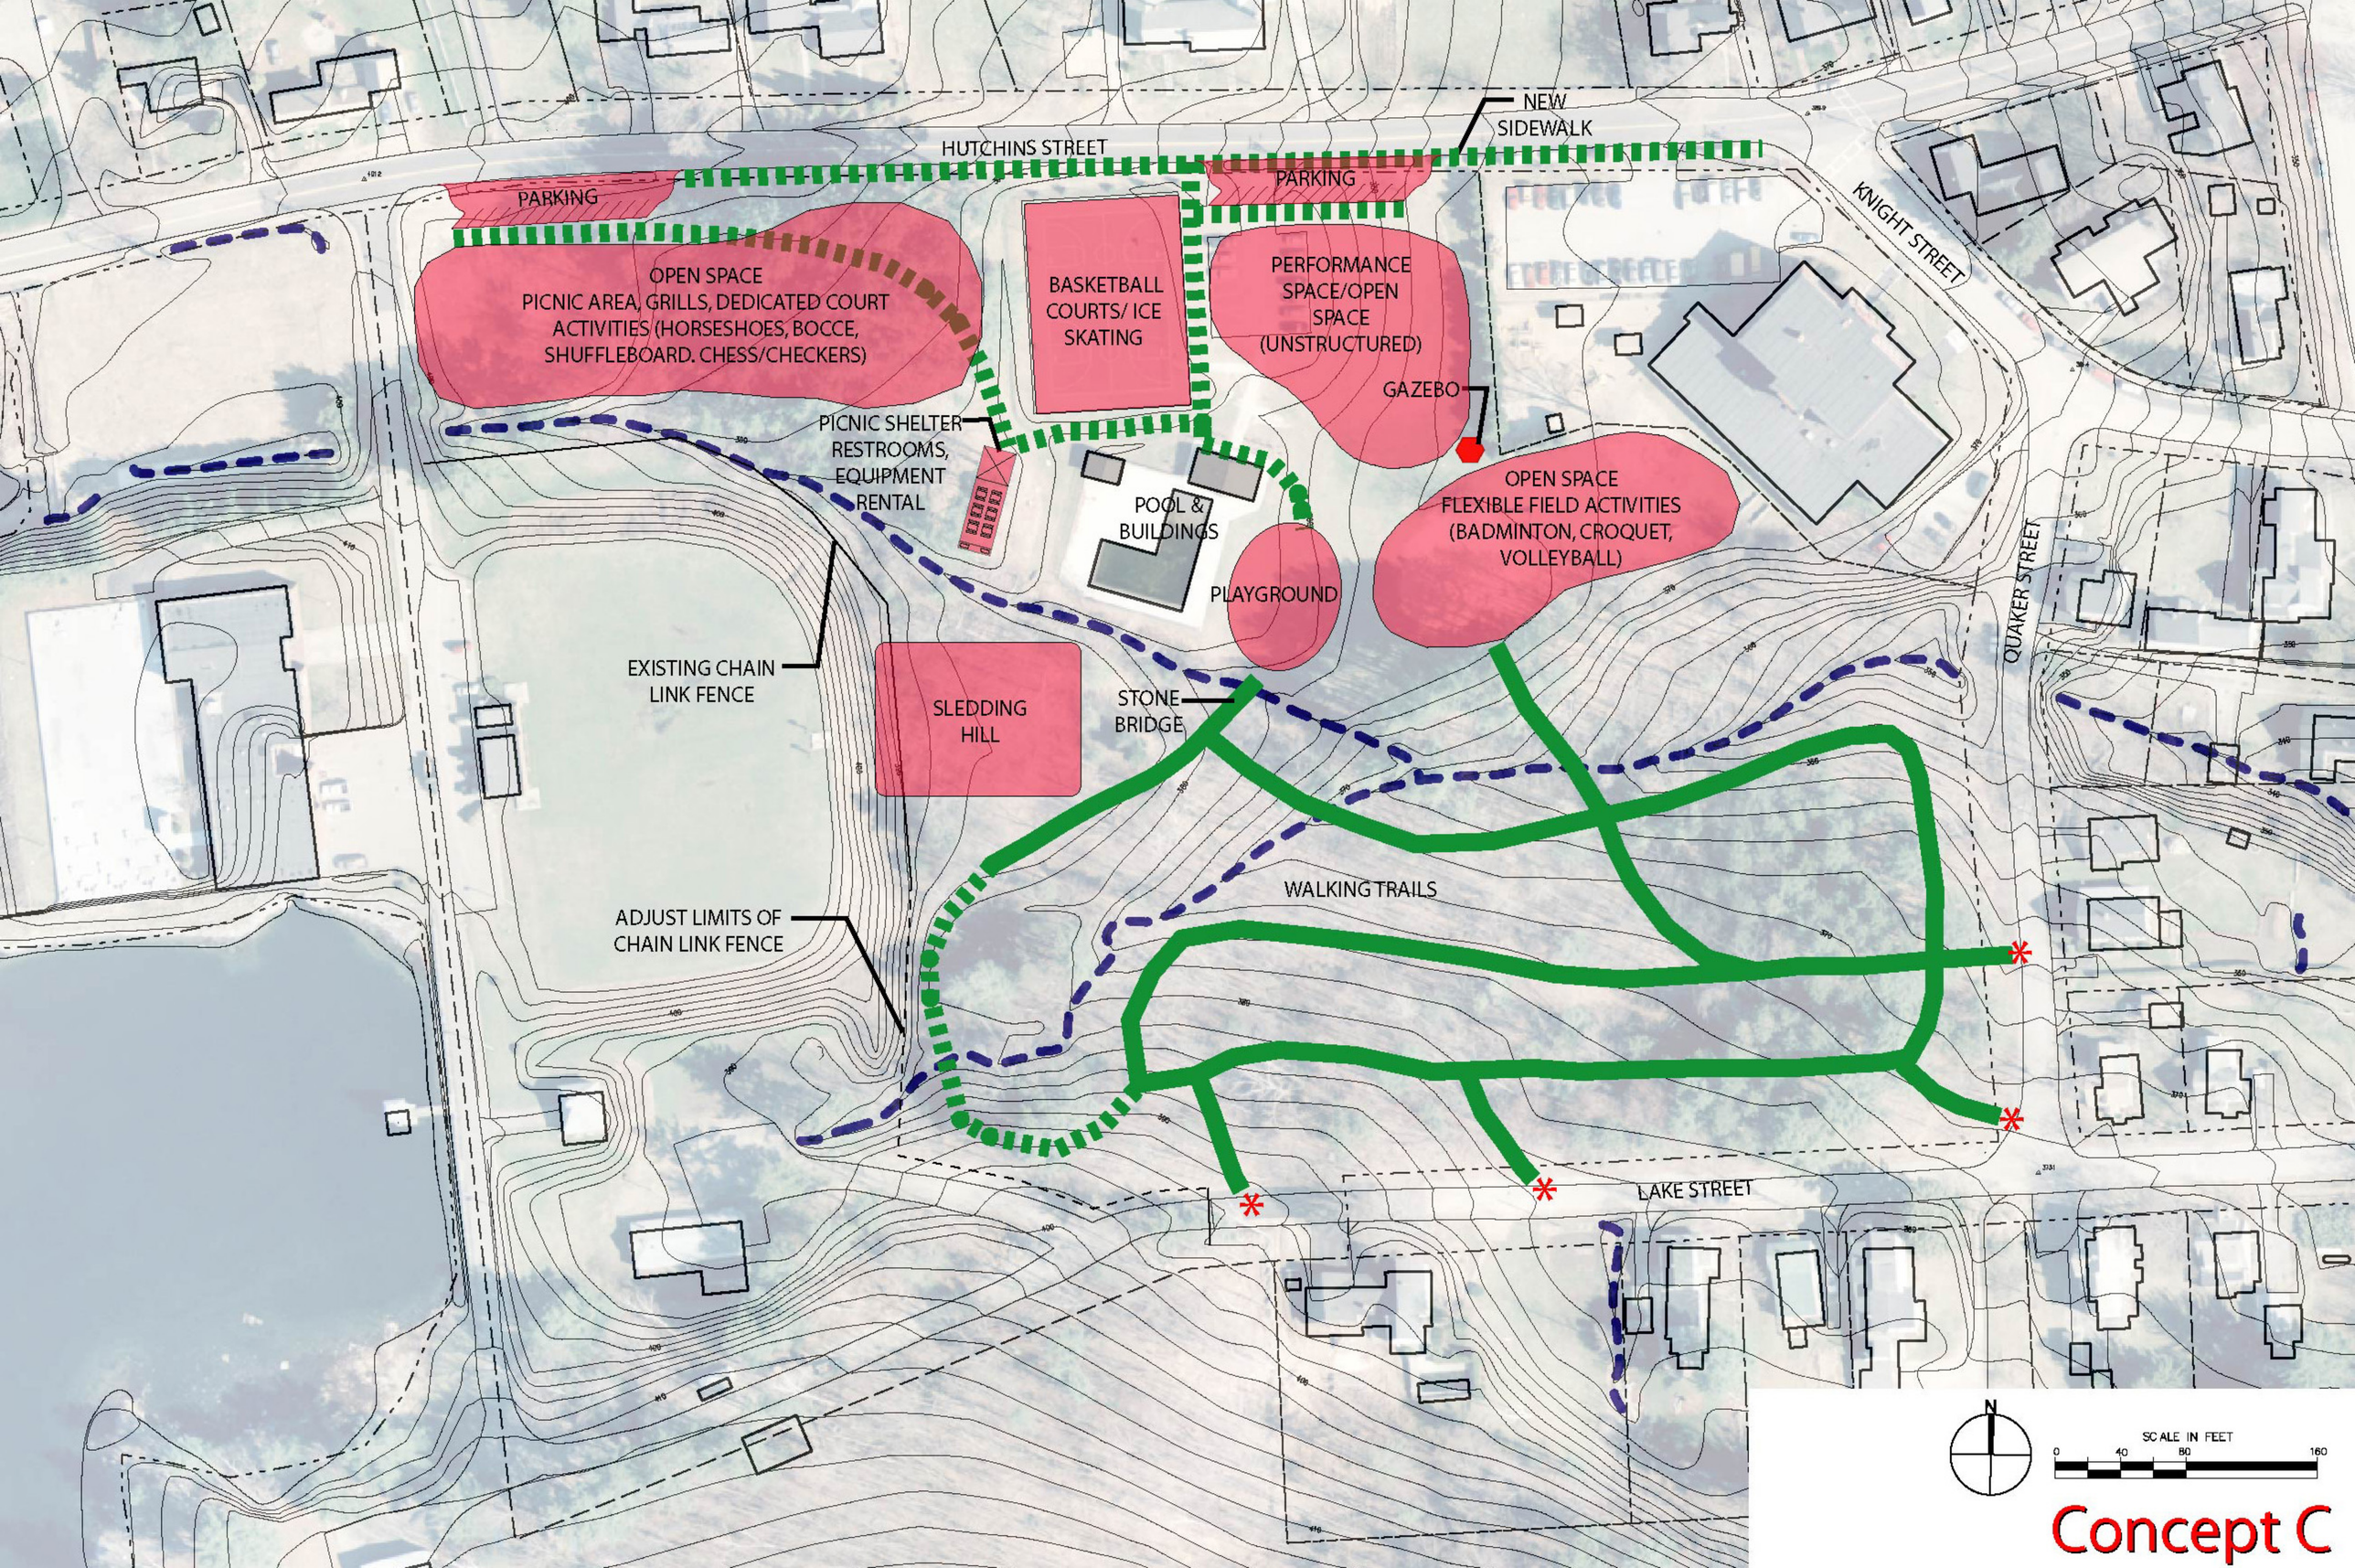
NEW SIDEWALK
HUTCHINS STREET
PARKING
PARKING
KNIGHT STREET
OPEN SPACE
PICNIC AREA, GRILLS, DEDICATED COURT ACTIVITIES (HORSESHOES, BOCCE, SHUFFLEBOARD. CHESS/CHECKERS)
BASKETBALL COURTS/ ICE SKATING
PERFORMANCE SPACE/OPEN SPACE (UNSTRUCTURED)
GAZEBO
PICNIC SHELTER RESTROOMS, EQUIPMENT RENTAL
POOL & BUILDINGS
OPEN SPACE FLEXIBLE FIELD ACTIVITIES (BADMINTON, CROQUET, VOLLEYBALL)
PLAYGROUND
QUAKER STREET
EXISTING CHAIN LINK FENCE
SLEDDING HILL
STONE BRIDGE
WALKING TRAILS
ADJUST LIMITS OF CHAIN LINK FENCE
LAKE STREET
N
SCALE IN FEET
0
40
80
160
Concept C