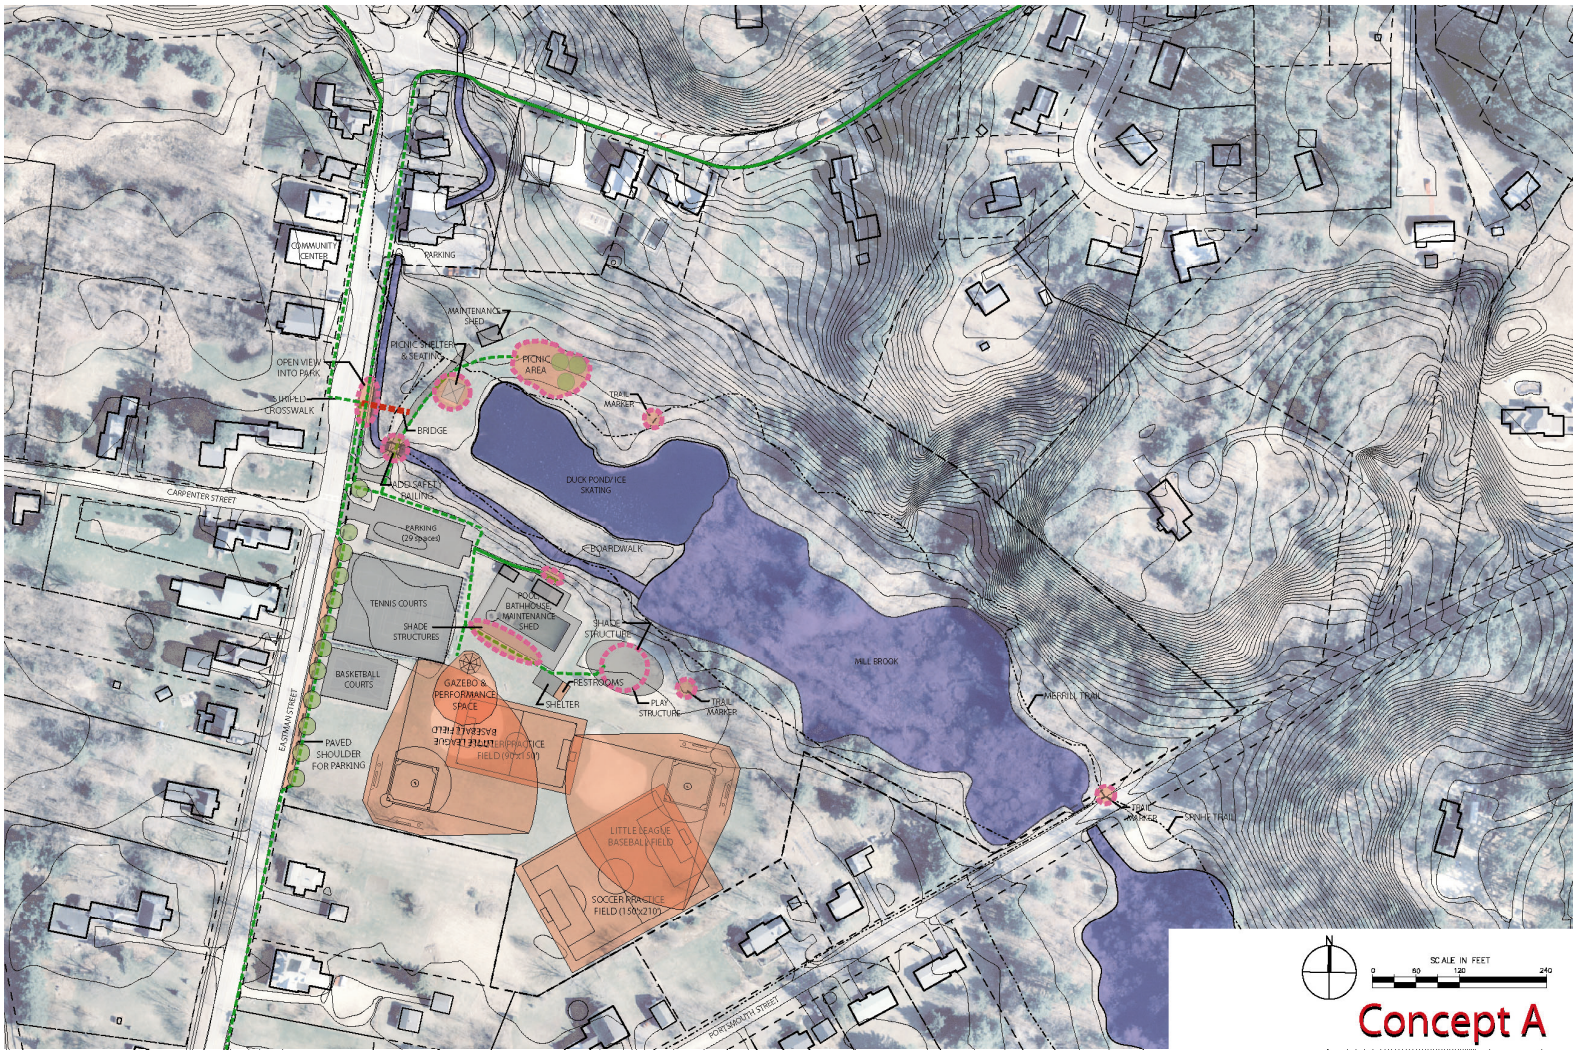
COMMUNITY CENTER
PARKING
MAINTENANCE SHED
PICNIC SHELTER & SEATING
PICNIC AREA
OPEN VIEW INTO PARK
TRAIL MARKER
STRIPED CROSSWALK
BRIDGE
DUCK POND/ICE SKATING
CARPENTER STREET
ADD SAFETY RAILING
PARKING (29 spaces)
BOARDWALK
TENNIS COURTS
POOL BATHHOUSE & MAINTENANCE SHED
SHADE STRUCTURES
SHADE STRUCTURE
MILL BROOK
BASKETBALL COURTS
GAZEBO & PERFORMANCE SPACE
RESTROOMS
SHELTER
PLAY STRUCTURE
TRAIL MARKER
MERRILL TRAIL
EASTMAN STREET
PAVED SHOULDER FOR PARKING
BASEBALL FIELD
LITTLE LEAGUE FIELD
SOFTBALL PRACTICE FIELD (90'x150')
LITTLE LEAGUE BASEBALL FIELD
SOCCER PRACTICE FIELD (150'x210')
TRAIL MARKER
SNOW TRAIL
PORTSMOUTH STREET
N
SCALE IN FEET
0
60
120
240
Concept A