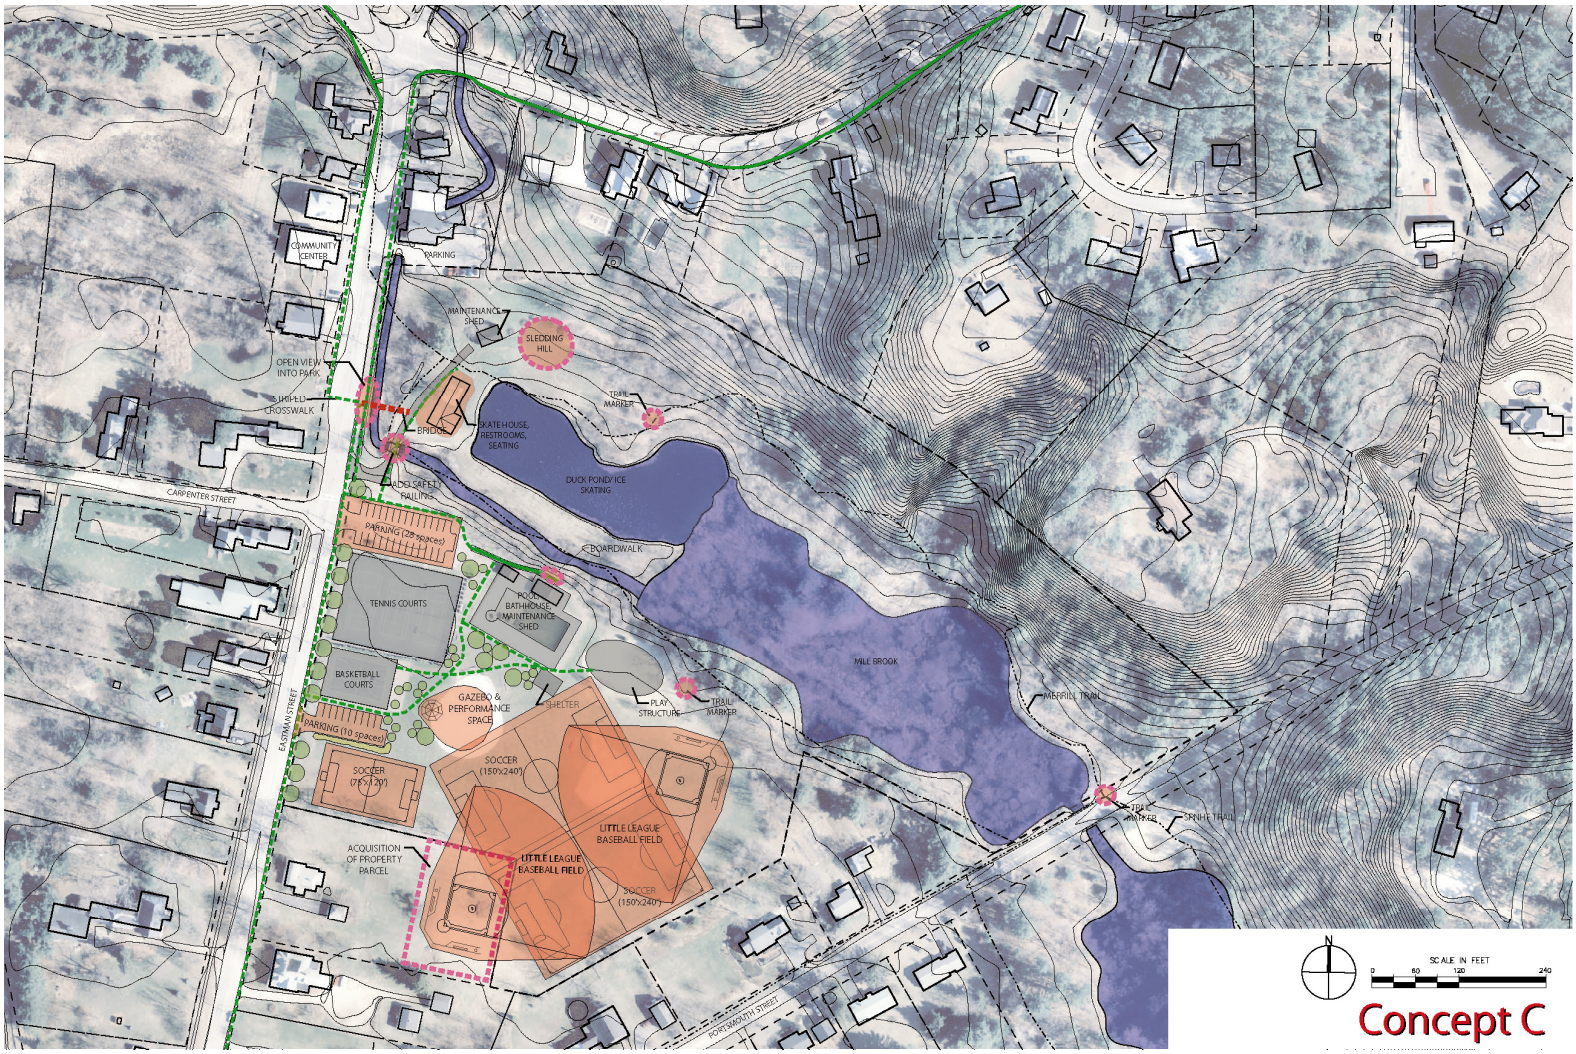
COMMUNITY CENTER
PARKING
MAINTENANCE SHED
SLEDDING HILL
OPEN VIEW INTO PARK
RAISED CROSSWALK
BRIDGE
SKATEHOUSE, RESTROOMS, SEATING
TRAIL MARKER
DUCK POND/ICE SKATING
CARPENTER STREET
ADD SAFETY RAILING
PARKING (28 spaces)
BOARDWALK
TENNIS COURTS
POOL BATHHOUSE, MAINTENANCE SHED
MILL BROOK
BASKETBALL COURTS
GAZEBO & PERFORMANCE SPACE
SHELTER
PLAY STRUCTURE
TRAIL MARKER
MERRILL TRAIL
EASTMAN STREET
PARKING (10 spaces)
SOCCER (75'x120')
SOCCER (150'x240')
LITTLE LEAGUE BASEBALL FIELD
TRAIL MARKER
SMITH TRAIL
ACQUISITION OF PROPERTY PARCEL
LITTLE LEAGUE BASEBALL FIELD
SOCCER (150'x240')
PORTSMOUTH STREET
N
SCALE IN FEET
0
60
120
240
Concept C